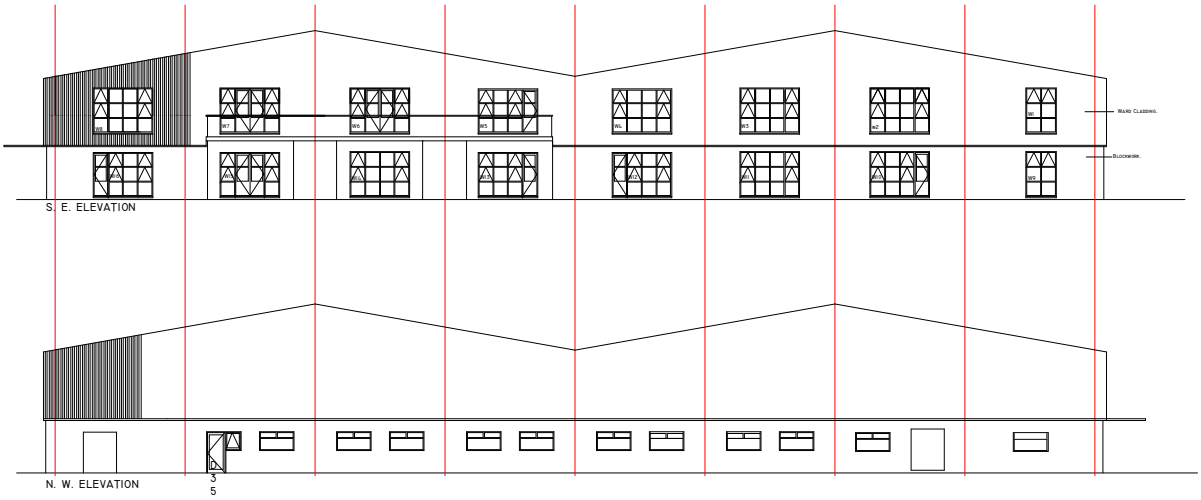


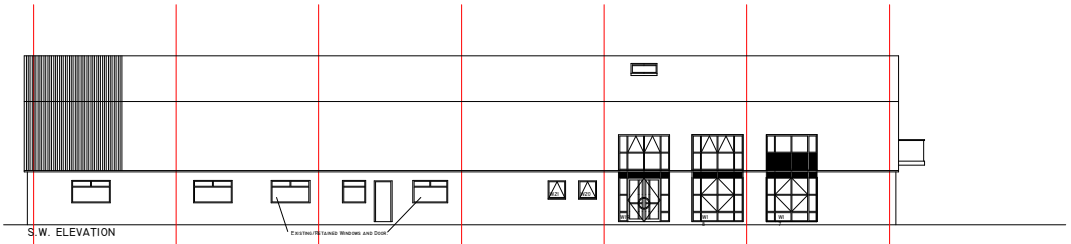


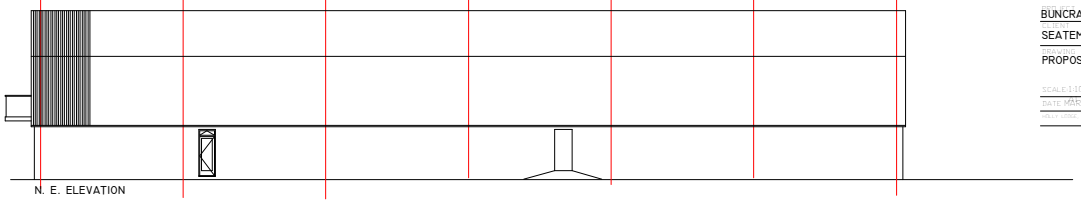

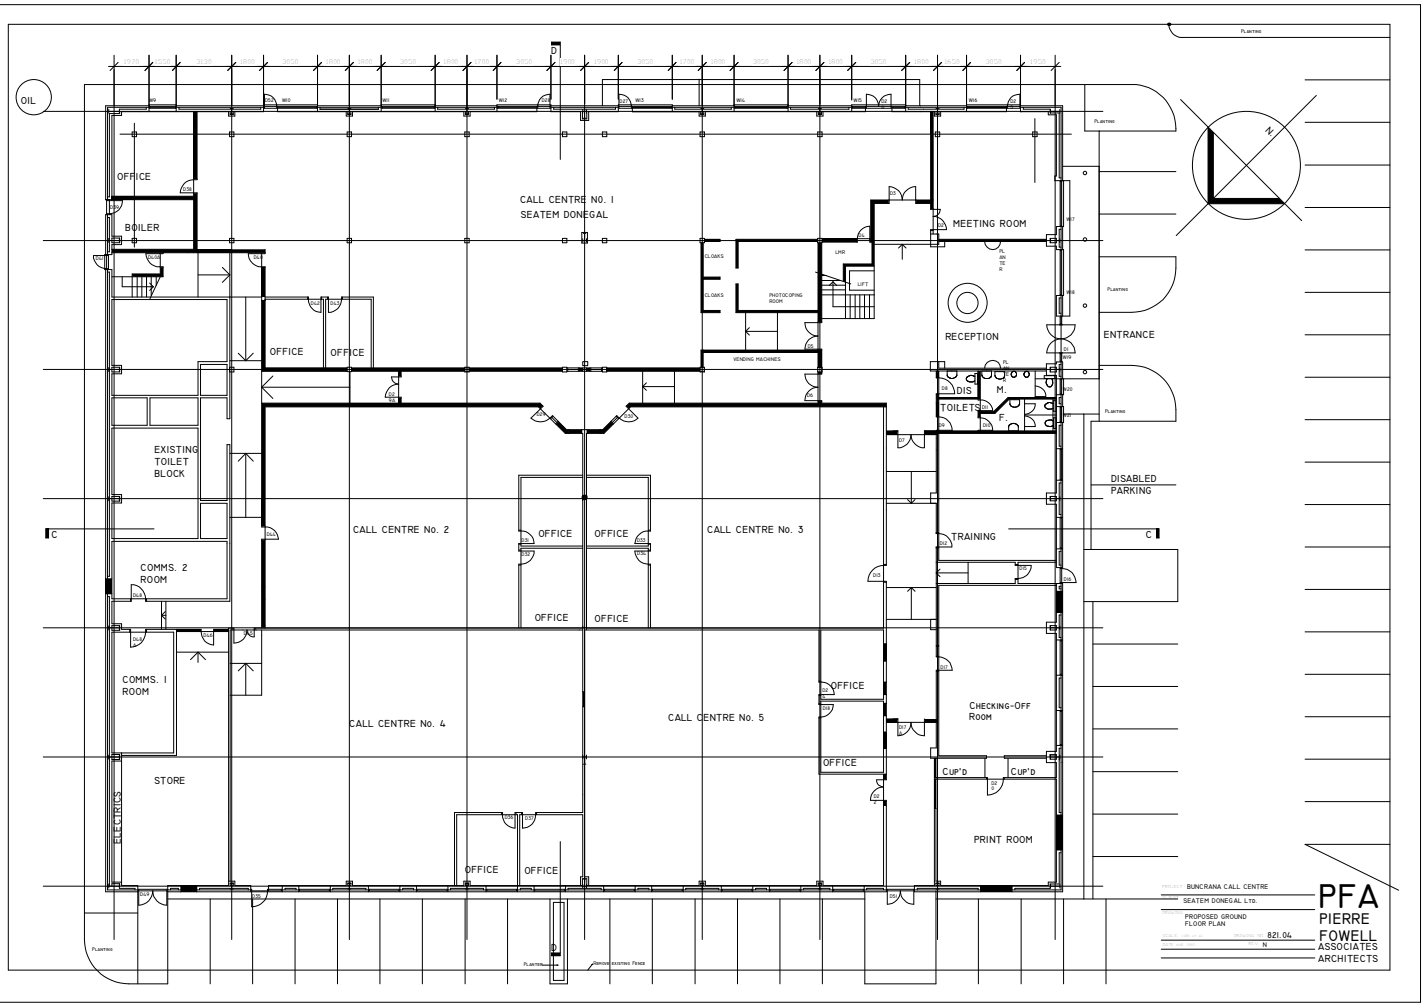
PROJECT
BUNCRANA CALL CENTRE
CLIENT
SEATEM DONEGAL Ltd.
DRAWING
PROPOSED ELEVATIONS
SCALE 1:100 @ A1 DRAWING No. 821.06
DATE MAR. 2003 REV. G
PFA PIERRE FOWELL ASSOCIATES ARCHITECTS